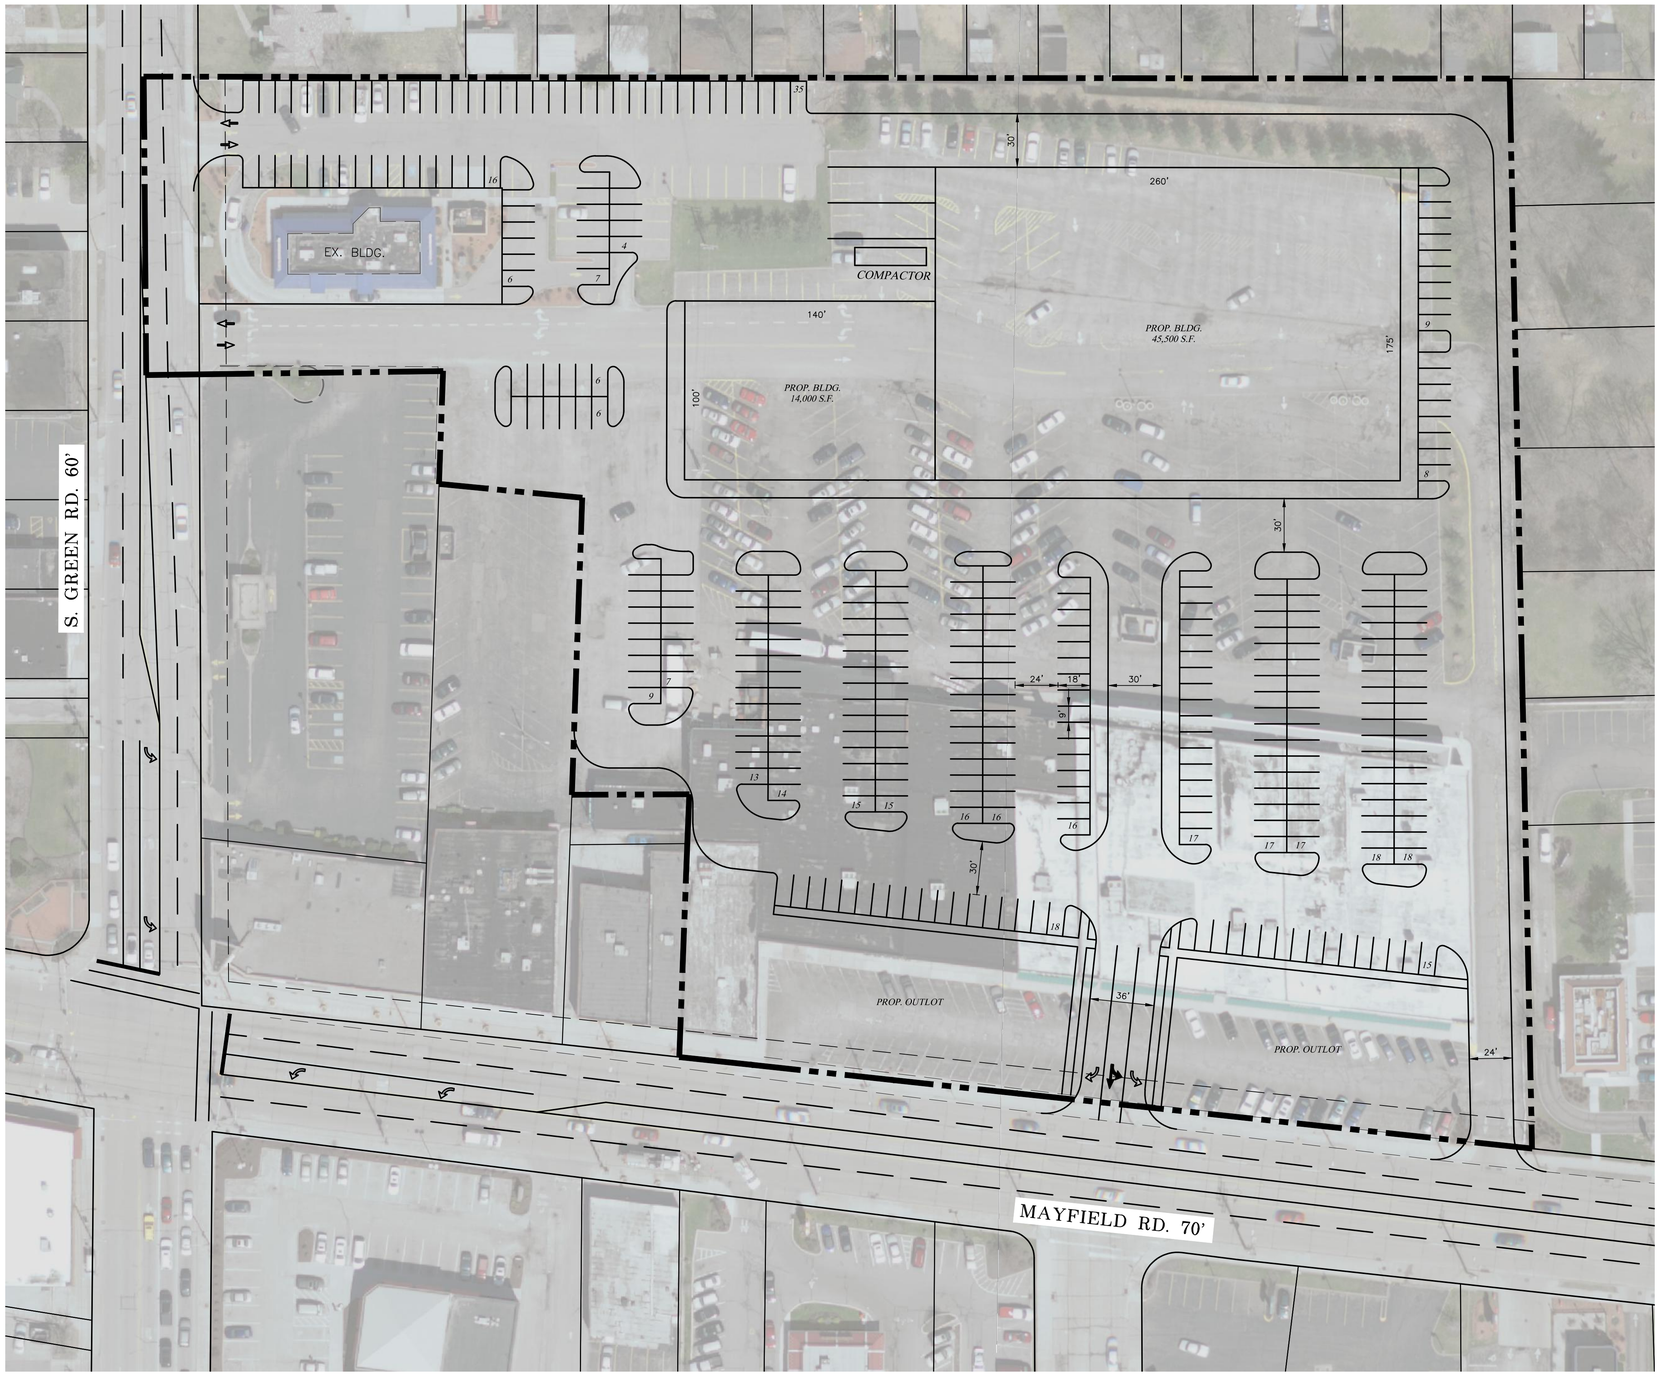

N

0 20' 40' 80'

SCALE: 1" = 40'

PARKING TALLY

TOTAL SPACES = 338

REVISIONS
07/27/15
07/28/15

GBC DESIGN, INC.
565 White Pond Dr. Akron, OH 44320
Phone 330-836-0228 Fax 330-836-5782

DEVILLE DEVELOPMENTS L.L.C.
3951 CONVENIENCE CIRCLE N.W.
SUITE 103
CANTON, OH 44718

4499 MAYFIELD RD.
SOUTH EUCLID, OH

LAYOUT 3

DRAWN BY:
J.D.D./D.M.K.

DATE:
7/24/2015

PROJECT NO.
47246

DRAWING NO.
1 OF 1