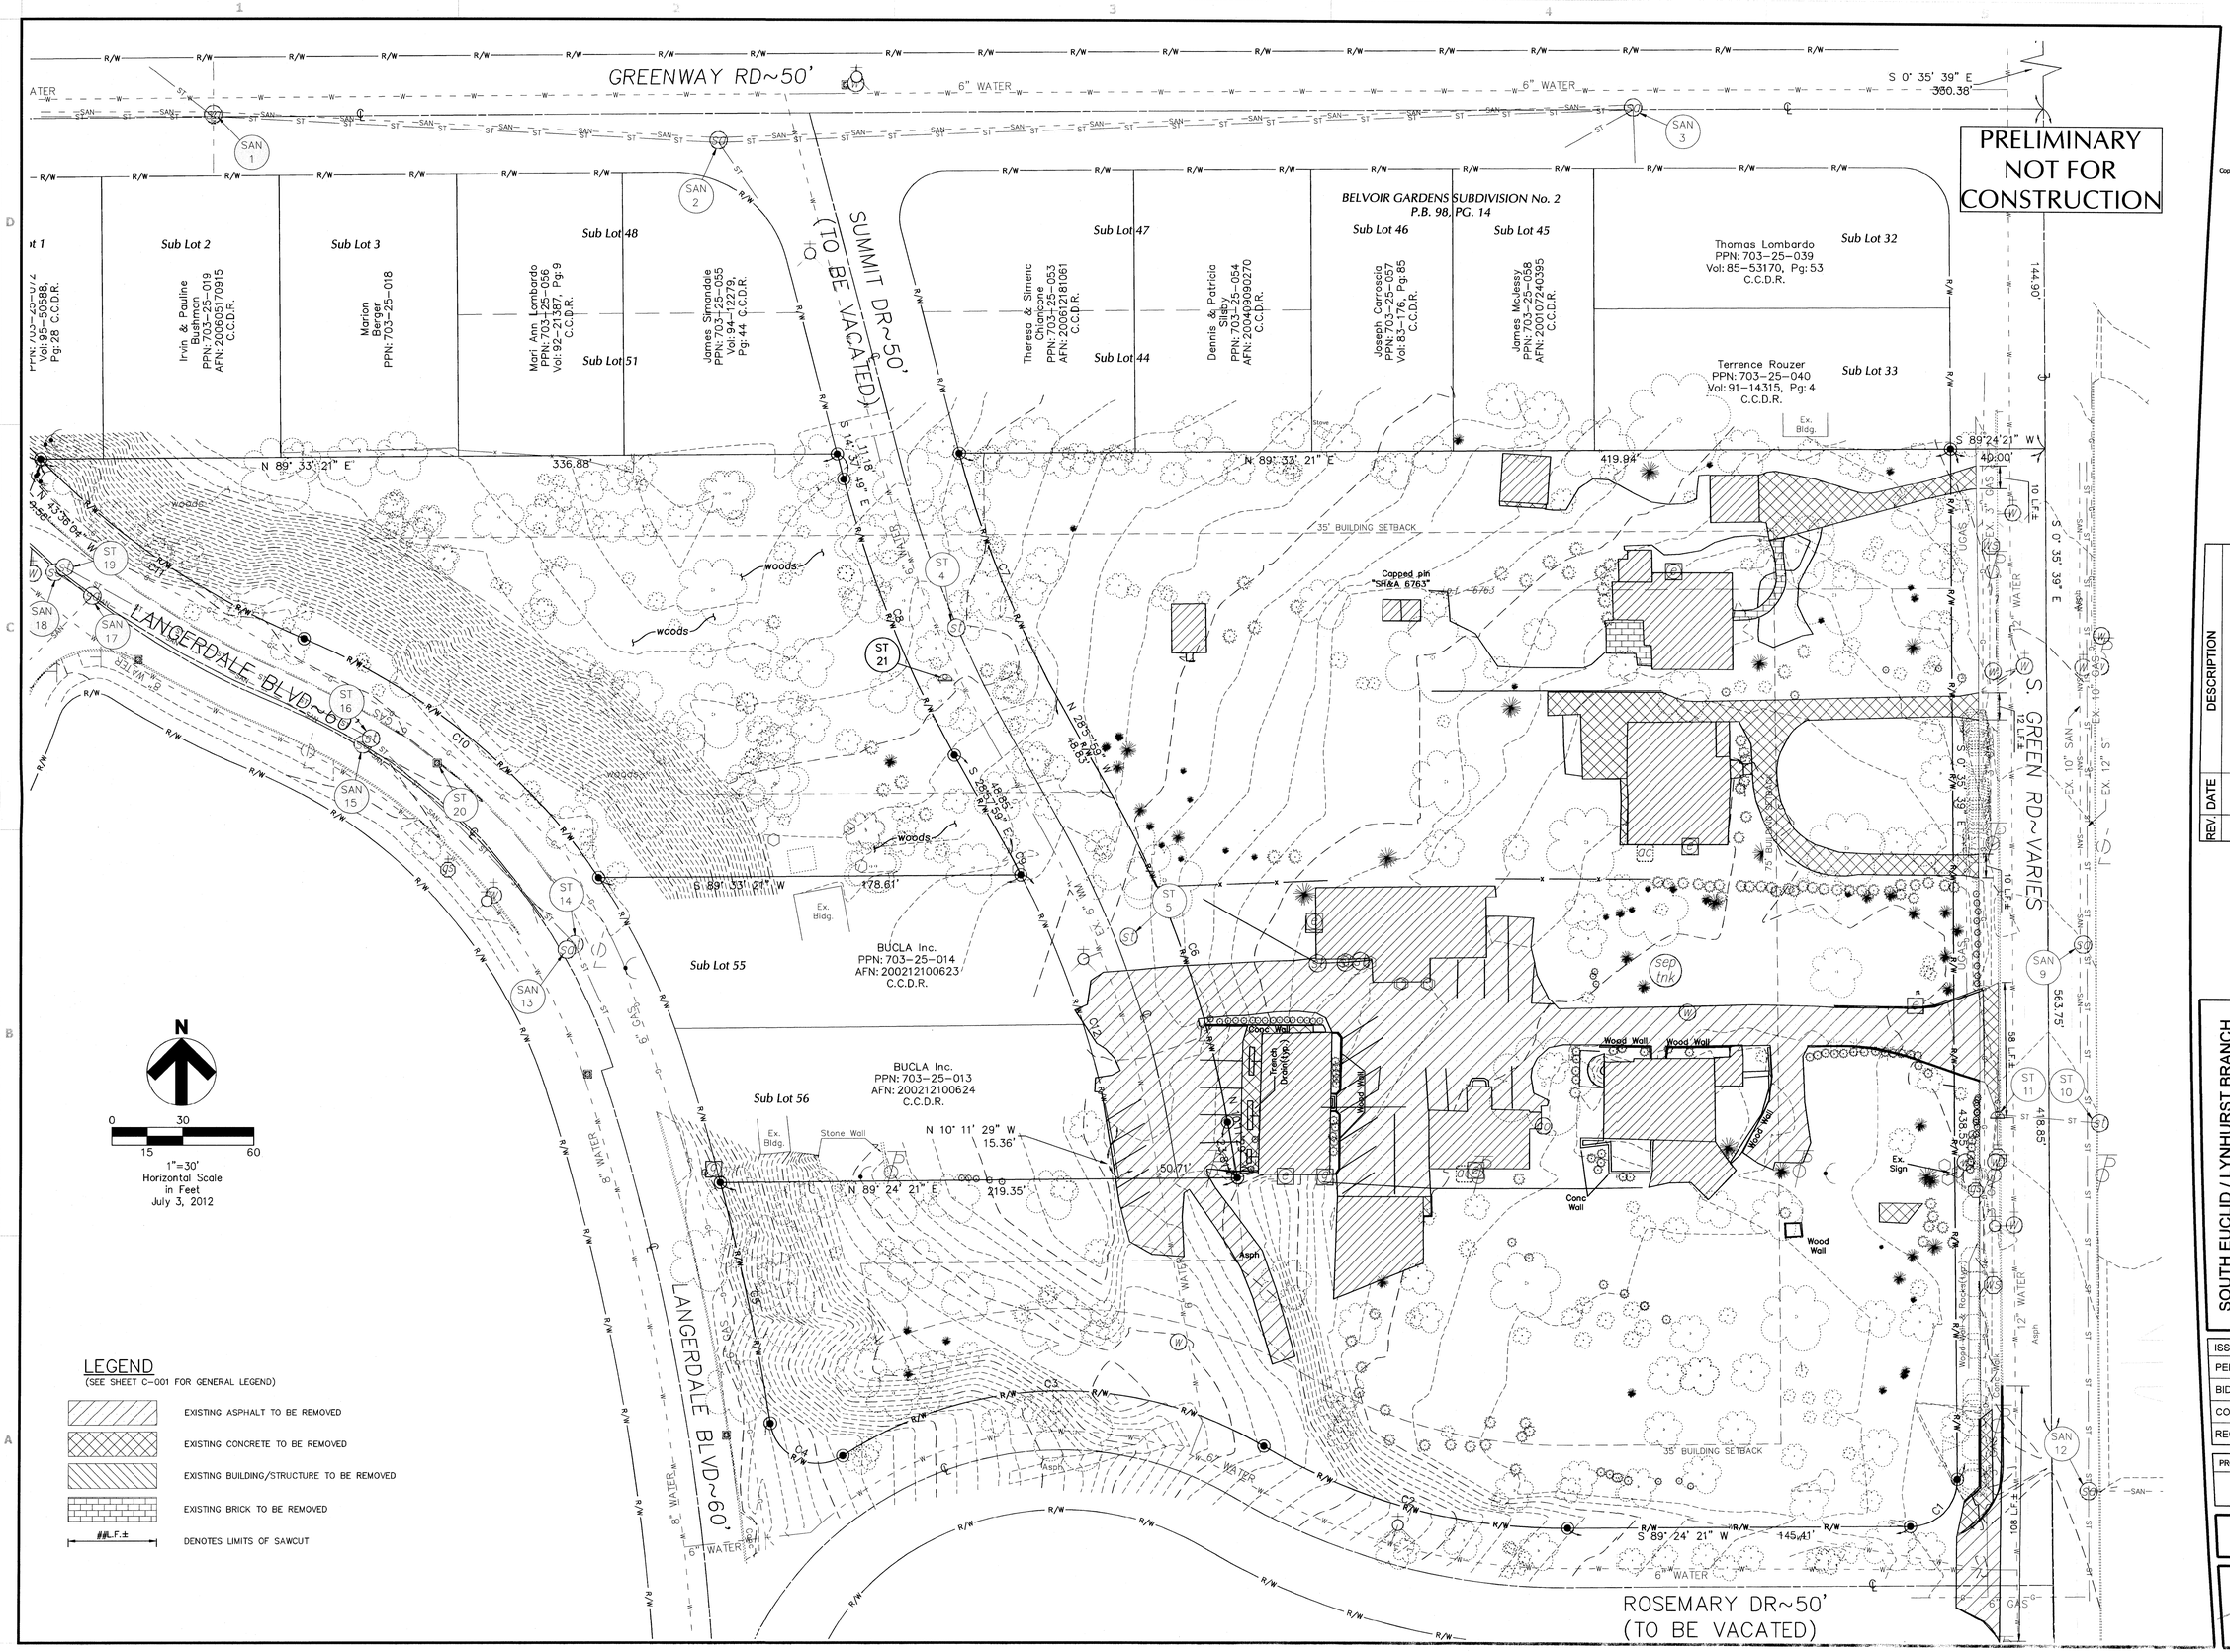

LEGEND

(SEE SHEET C-001 FOR GENERAL LEGEND)

- EXISTING ASPHALT TO BE REMOVED
- EXISTING CONCRETE TO BE REMOVED
- EXISTING BUILDING/STRUCTURE TO BE REMOVED
- EXISTING BRICK TO BE REMOVED
- ##L.F.± DENOTES LIMITS OF SAWCUT

GPD GROUP®
Glaus, Pyle, Schomer, Burns & DeHaven, Inc.
5595 Transportation Boulevard, Suite 100
Cleveland, Ohio 44125
216.518.5544 216.518.5545

Copyright: Glaus, Pyle, Schomer, Burns & DeHaven, Inc. 2011

REV.	DATE	DESCRIPTION

SOUTH EUCLID / LYNHURST BRANCH
1876 SOUTH GREEN ROAD
SOUTH EUCLID, OHIO 44121

EXISTING CONDITIONS / DEMOLITION PLAN

ISSUED FOR:	
PERMIT	-
BID	-
CONSTRUCTION	-
RECORD	-

PROJECT MANAGER	DESIGNER
MM	DLS

JOB NO. 2012154.00

C-101

Drawing Name: O:\2012\2012154\dwg\Civil\2012154D PRELIM CDS.dwg
January 21, 2013 - jhufener